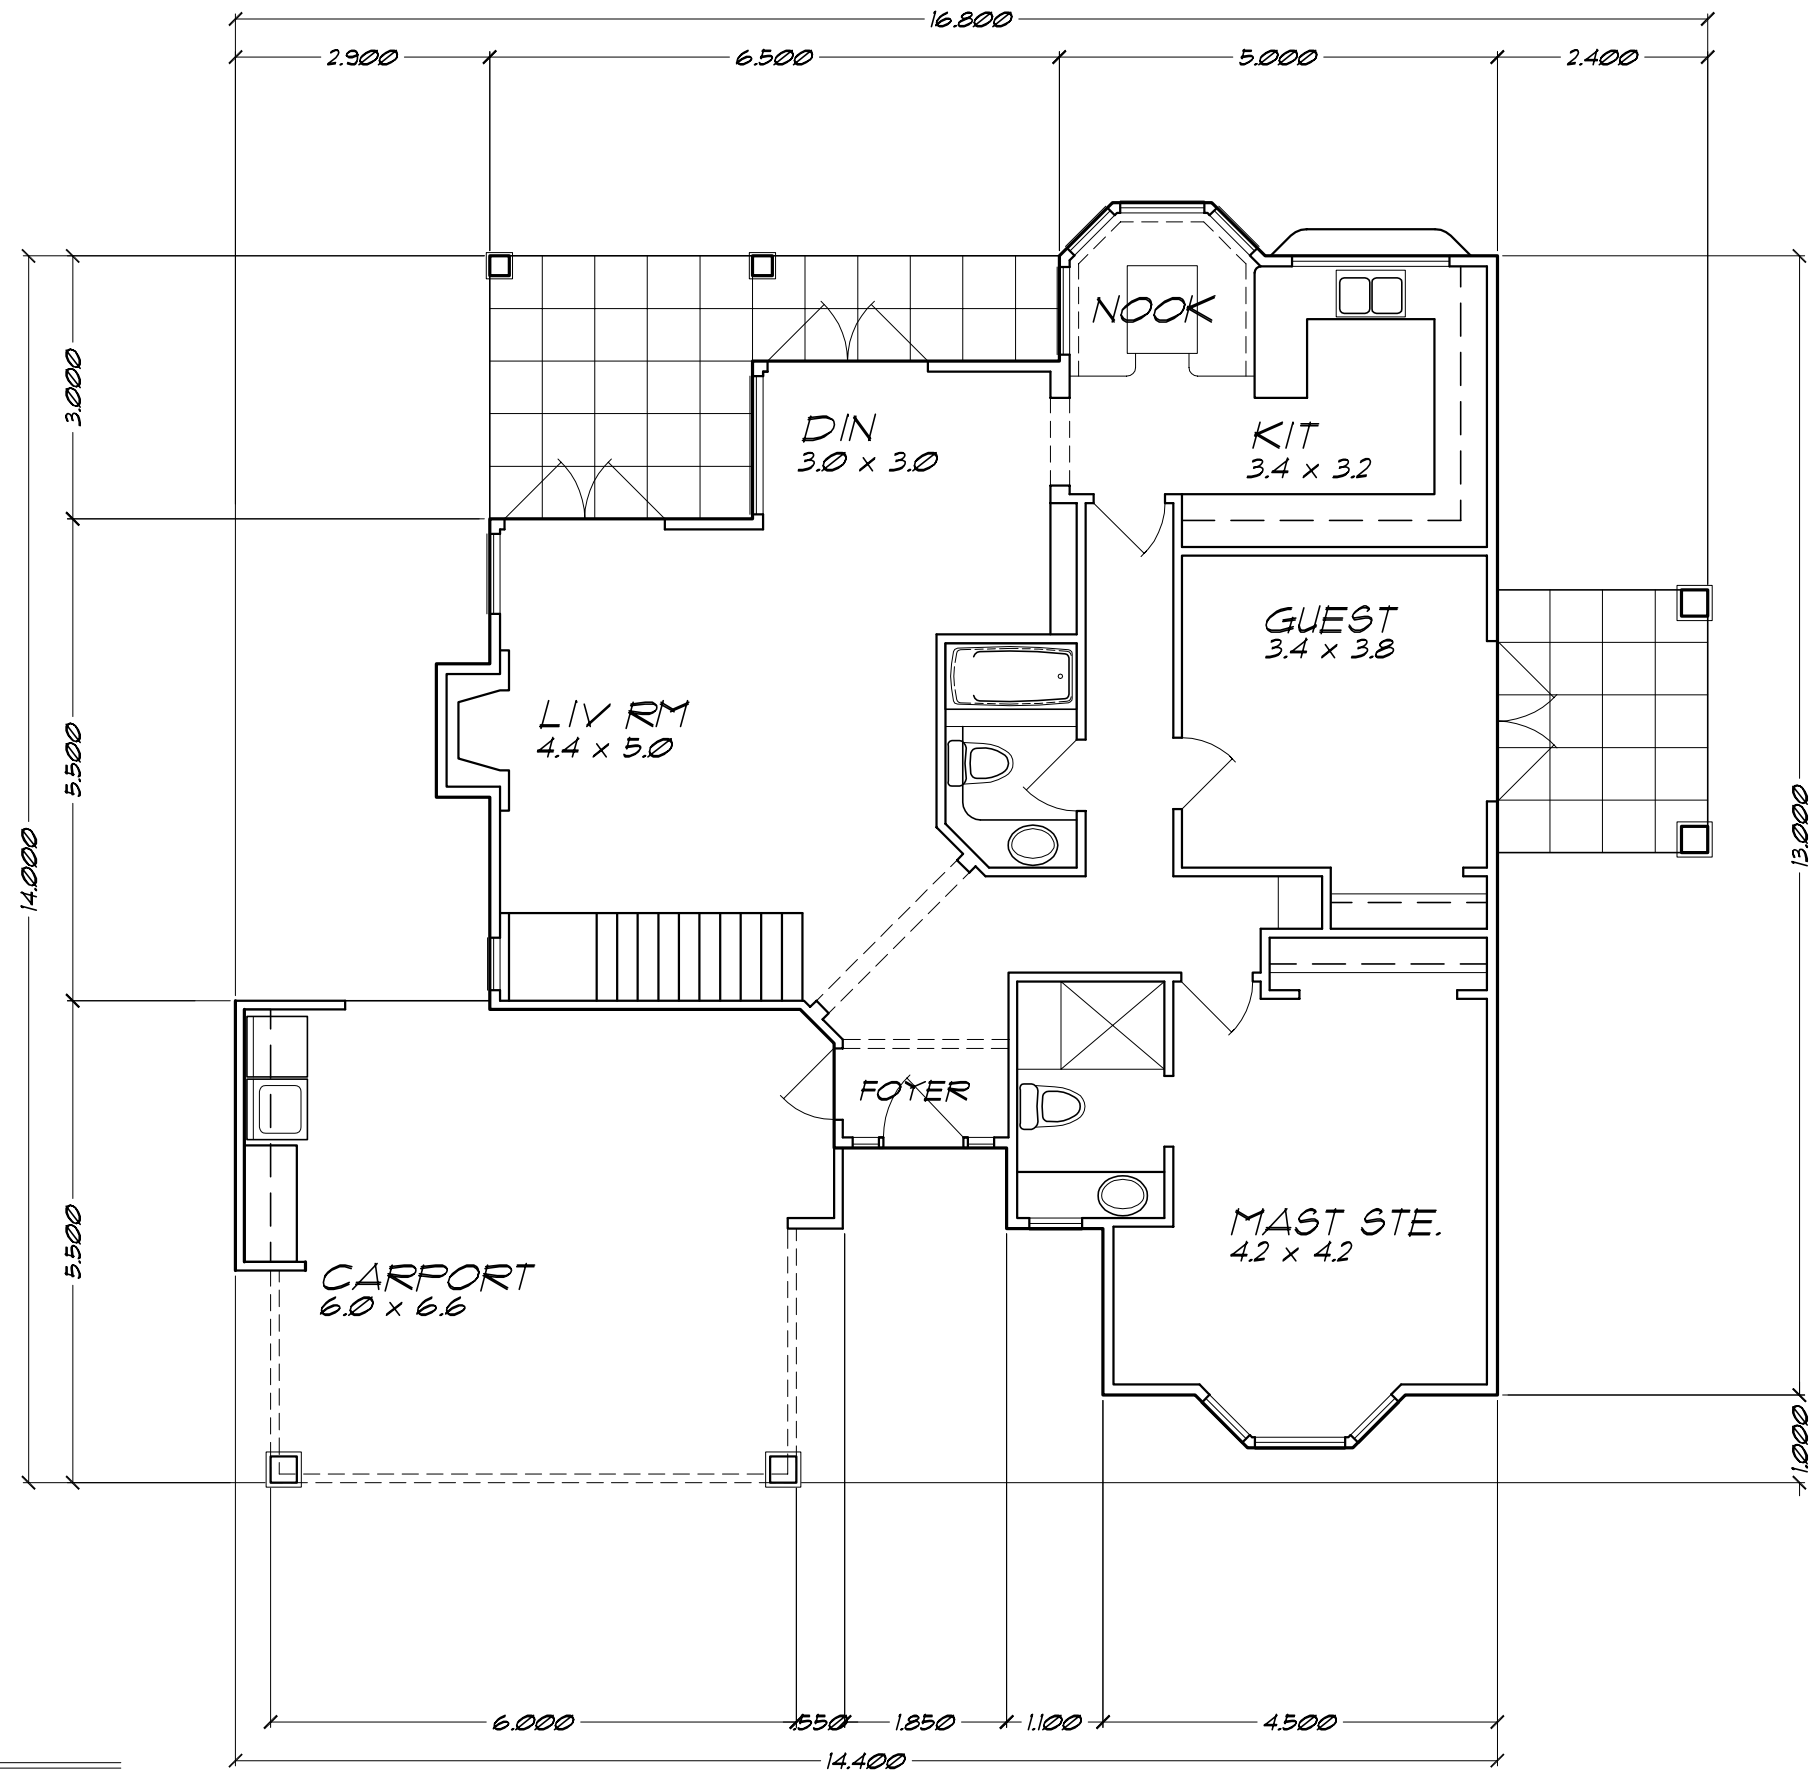

MAIN FLOOR PLAN

AREA: 110.0 SM

SAVED AS: MY DOCUMENTS/AADRAW/ESCAZU 1/DRAWINGS/JORGE RESIDENCE

CONSULTANTS:

STAMP:

GENERAL NOTES:

date:	description:	by:

REVISIONS:

506-7878-0550
mspawluk@yahoo.com
architectural designer
michael s. pawluk
Escazu, San Jose, Costa Rica

PROJECT:
OXFORD HOUSE
ESCAZU, COSTA RICA

CLIENT:
SUENOS de AMIGOS
ESCAZU, COSTA RICA

SHEET TITLE:
ELEVATIONS

DATE: FEB 12/2012
SCALE: N.T.S.
DRAWN BY: MSP
DESIGNED BY: MSP

PLAN NO: 12-1601
SHEET NO: 2 of 4